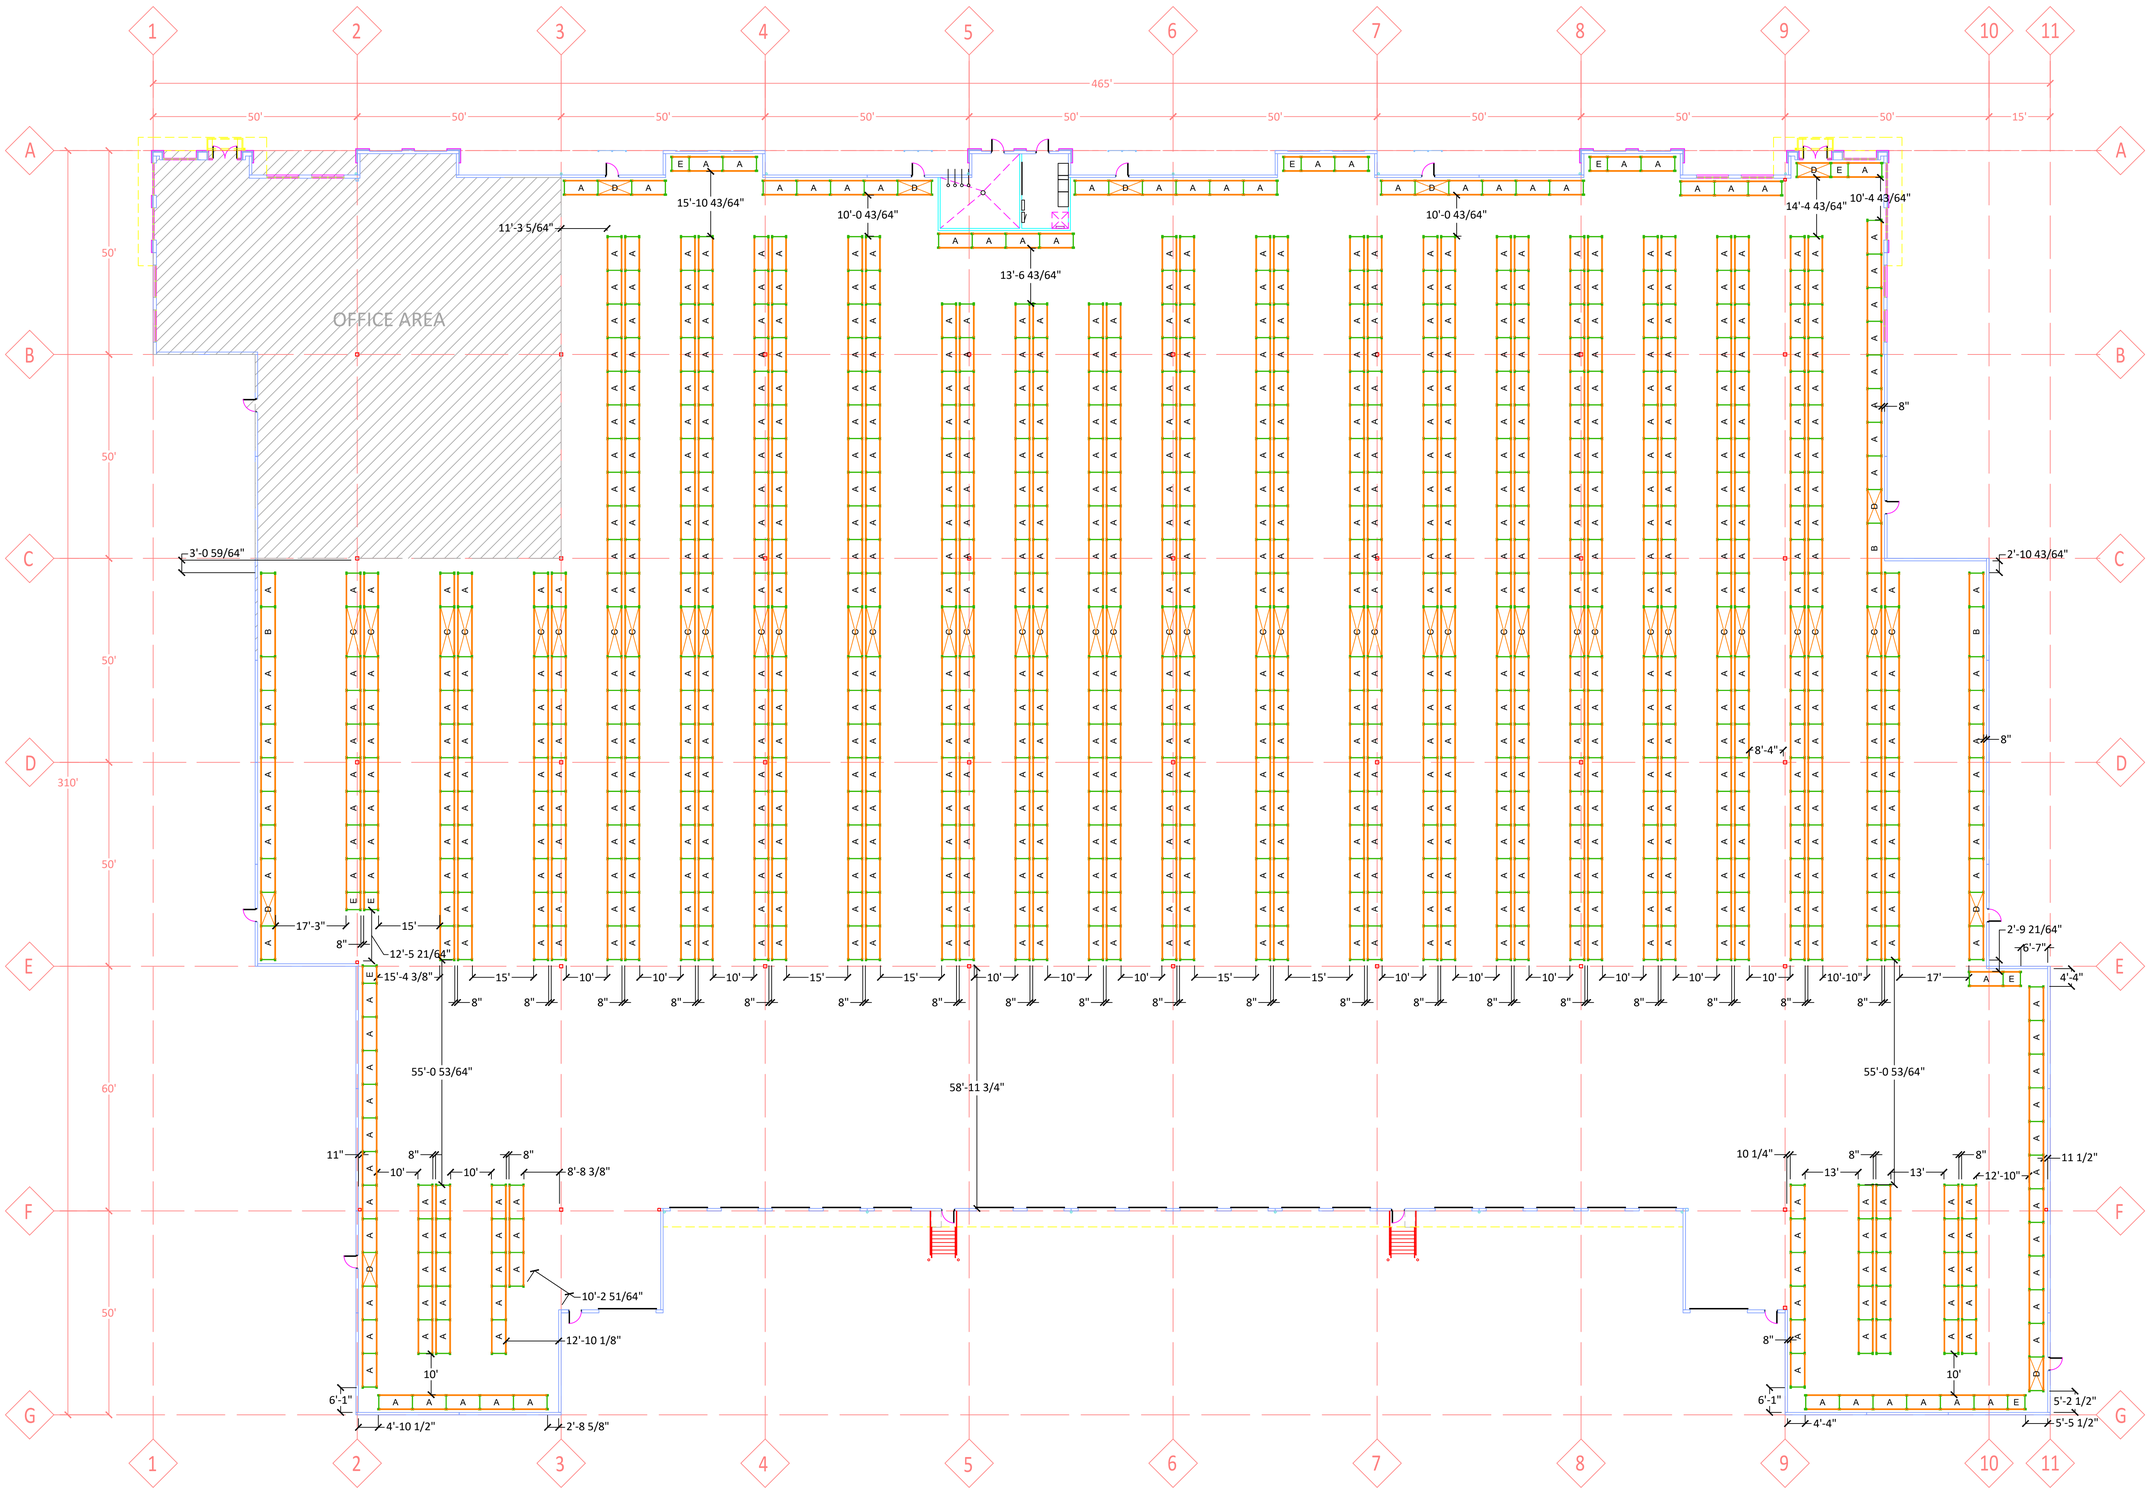

PLAN VIEW

SHEET NUMBER

1

PROJECT TITLE

ALPENTAL LOGISTICS
43909 SE TANNER RD
NORTH BEND, WA 98045

NOT PUBLISHED. ALL RIGHTS RESERVED. THESE DRAWINGS, SPECIFICATIONS, IDEAS, DESIGNS, AND ARRANGEMENTS INDICATED OR REPRESENTED BY THESE DOCUMENTS ARE THE PROPERTY OF NORTHWEST HANDLING SYSTEMS, INC. AND SHALL REMAIN THE PROPERTY OF NORTHWEST HANDLING SYSTEMS, INC. NO PART HEREOF SHALL BE REPRODUCED, COPIED, DISCLOSED, OR DISTRIBUTED IN ANY FORM OR MANNER WHATSOEVER, NOR QUOTED OR MENTIONED IN ANY OTHER DOCUMENT, NOR LOANED, REVEALED OR OTHERWISE MADE AVAILABLE WITHOUT THE PRIOR WRITTEN CONSENT OF NORTHWEST HANDLING SYSTEMS.

ANCHORAGE
PORTLAND
SPOKANE
EUGENE
RENTON

NORTHWEST HANDLING SYSTEMS, INC.
1101 W VALLEY MALL BLVD.
UNION GAP, WA 98903
(509) 577-0500

SHEET DESCRIPTION:

RACK LAYOUT

SAVED AS: Alpental-Logistics_North-Bend_20240326.dwg

SCALE: AS SHOWN
DATE: 3/26/24
DRAWN BY: CAM MARTIN

DRAWING NUMBER

R0